


# FLOORPLANS





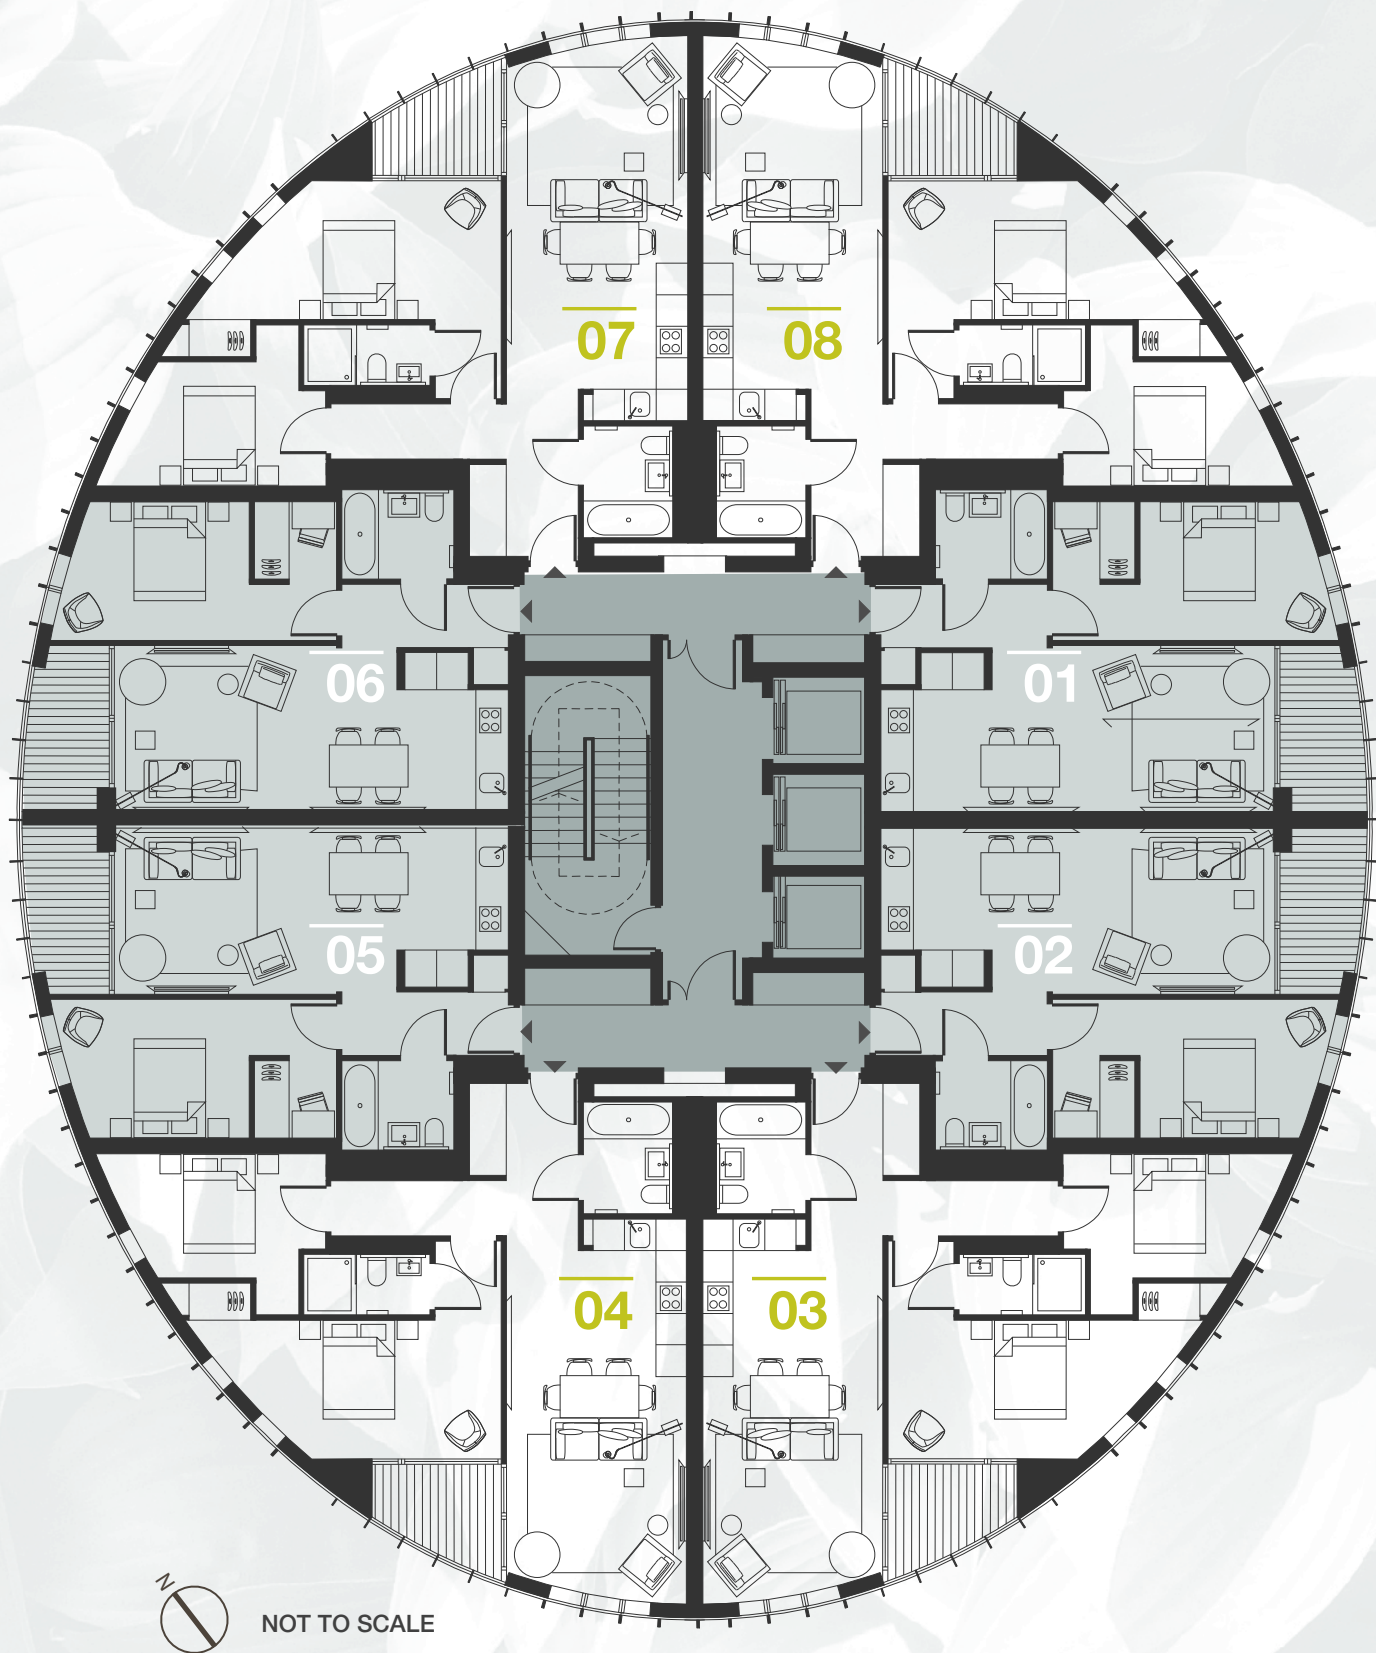


TYPICAL FLOORPLATE


|                   |         |           |
|-------------------|---------|-----------|
| ONE BED APARTMENT | 46 SQ M | 495 SQ FT |
| TWO BED APARTMENT | 68 SQ M | 731 SQ FT |

SCHEDULE OF AREAS

WEST ELEVATION

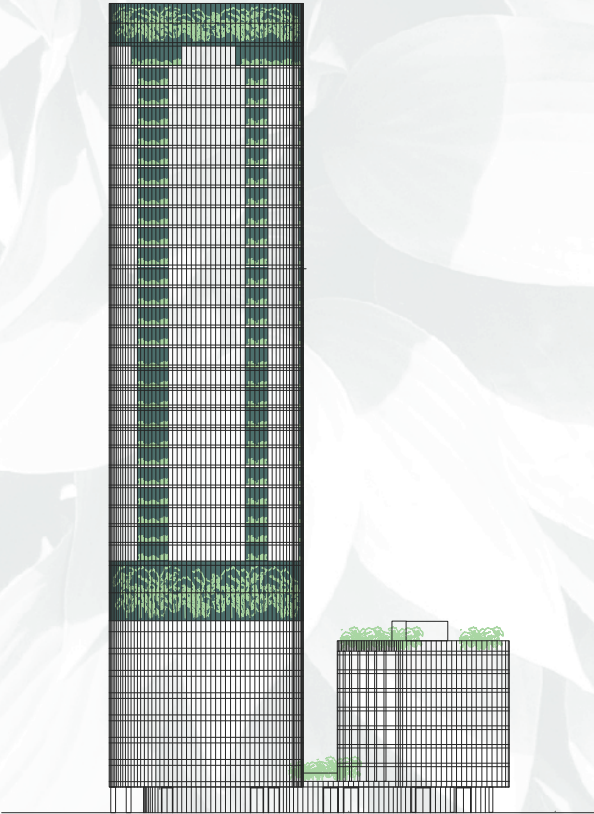



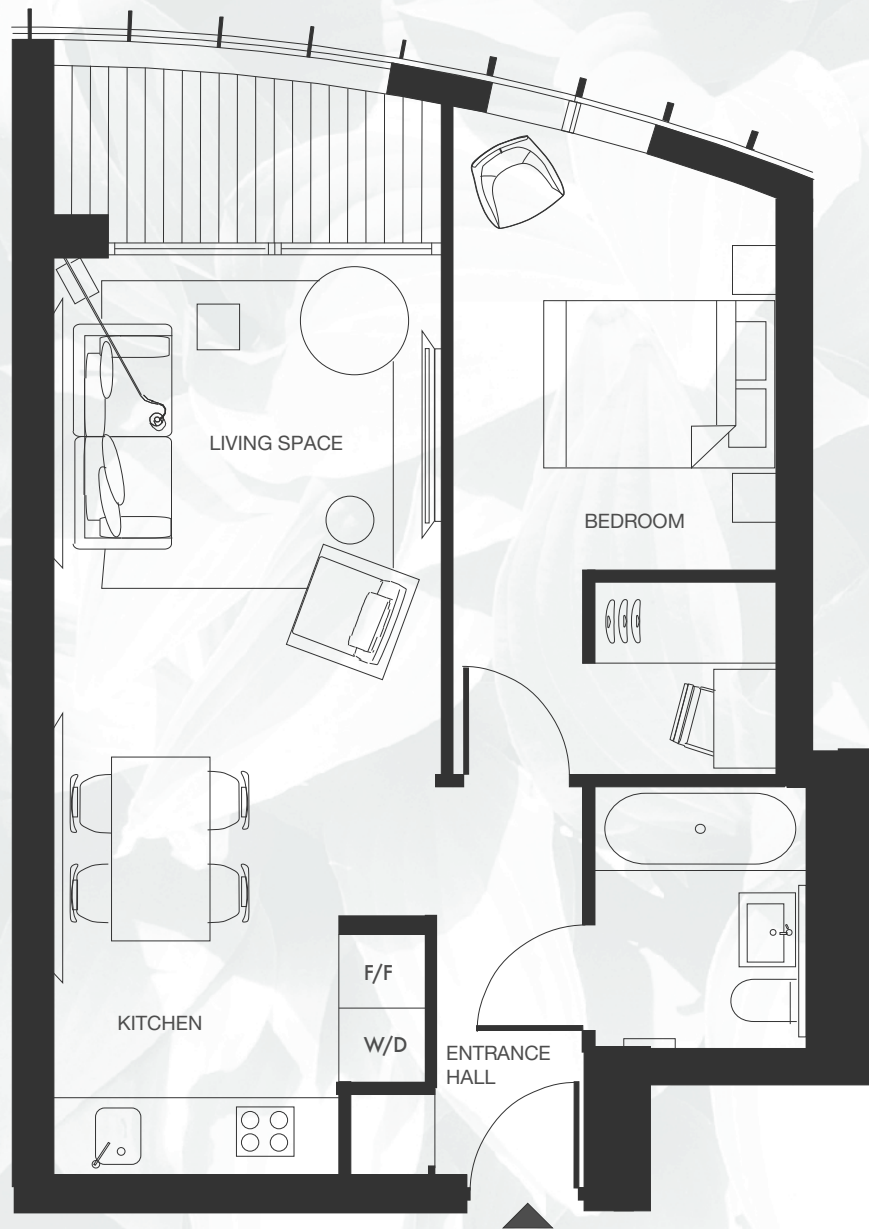

NOT TO SCALE



APARTMENT TYPE  
ONE BED


|                   |             |                   |
|-------------------|-------------|-------------------|
| Living / Kitchen  | 7.5m x 3.2m | 24'7"ft x 10'5"ft |
| Bedroom One       | 5.1m x 2.7m | 16'8"ft x 8'10"ft |
| Bathroom          | 1.4m x 3.2m | 4'7"ft x 10'5"ft  |
| NET SALEABLE AREA | 46 SQ M     | 495 SQ FT         |

|               |          |          |
|---------------|----------|----------|
| Winter Garden | 4.7 SQ M | 51 SQ FT |
|---------------|----------|----------|

SCHEDULE OF AREAS

WEST ELEVATION

INDICATIVE FLOOR PLATE  
ALL FLOORS

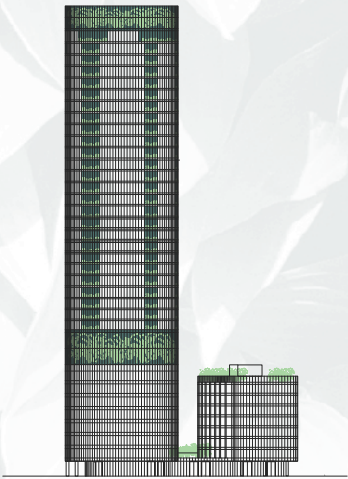






NOT TO SCALE



APARTMENT TYPE  
TWO BED

|                   |             |                   |
|-------------------|-------------|-------------------|
| Living / Kitchen  | 6.5m x 3.4m | 21'3"ft x 11'2"ft |
| Master Bedroom    | 5.1m x 4.2m | 16'8"ft x 13'9"ft |
| Bedroom Two       | 4m x 2.4m   | 13'1"ft x 7'10"ft |
| Ensuite           | 2.4m x 1.4m | 7'10"ft x 4'7"ft  |
| Bathroom          | 2m x 2.1m   | 6'6"ft x 6'10"ft  |
| NET SALEABLE AREA | 67.9 SQ M   | 731 SQ FT         |
| Winter Garden     | 4.2 SQ M    | 45 SQ FT          |

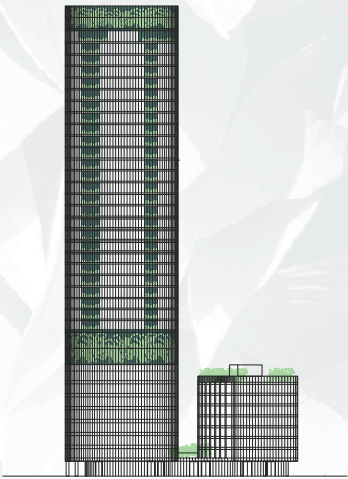

SCHEDULE OF AREAS

WEST ELEVATION

INDICATIVE FLOOR PLATE  
ALL FLOORS



